
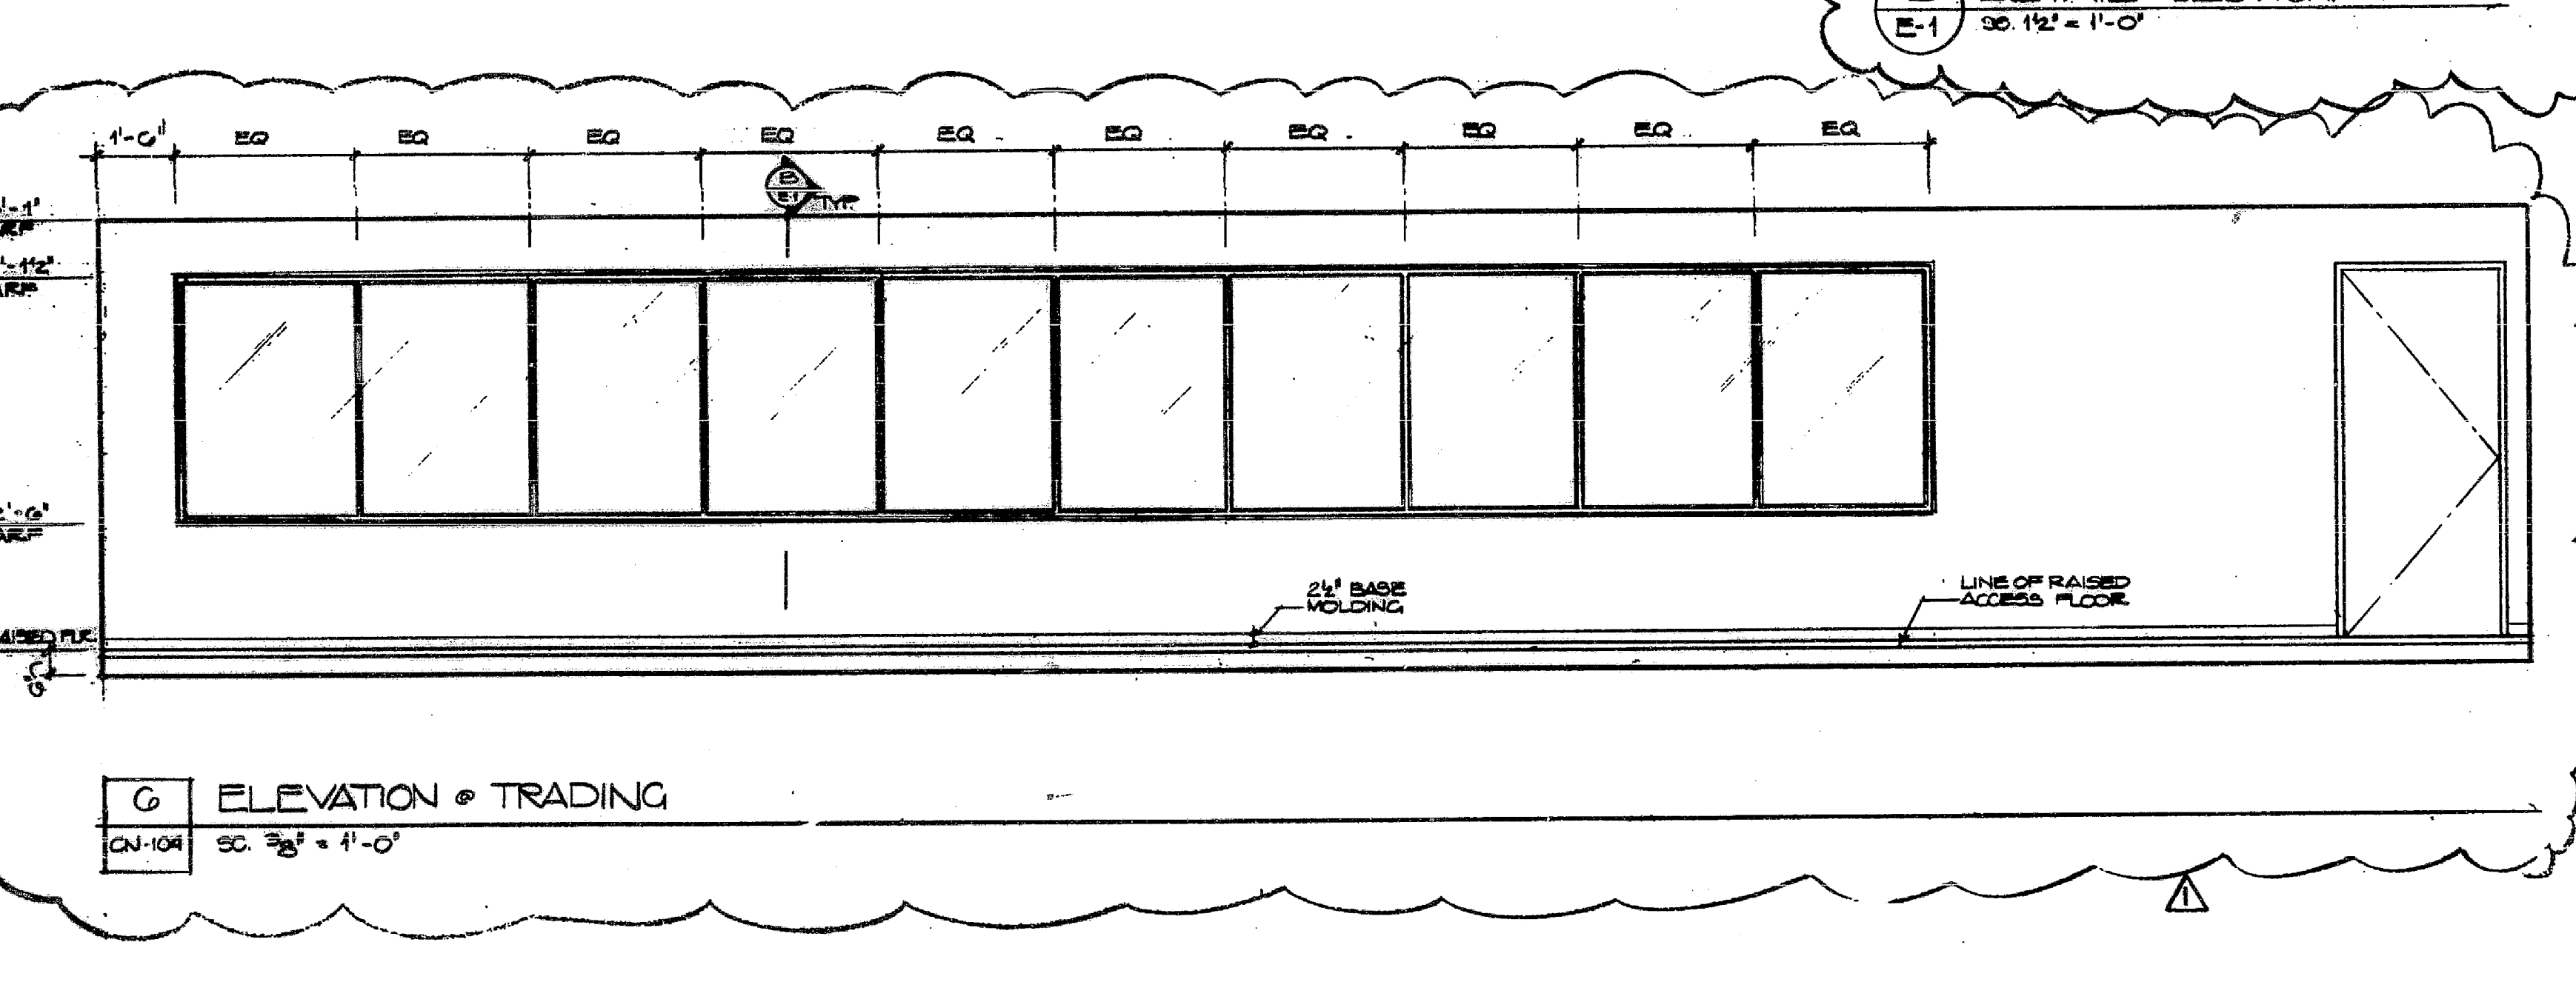
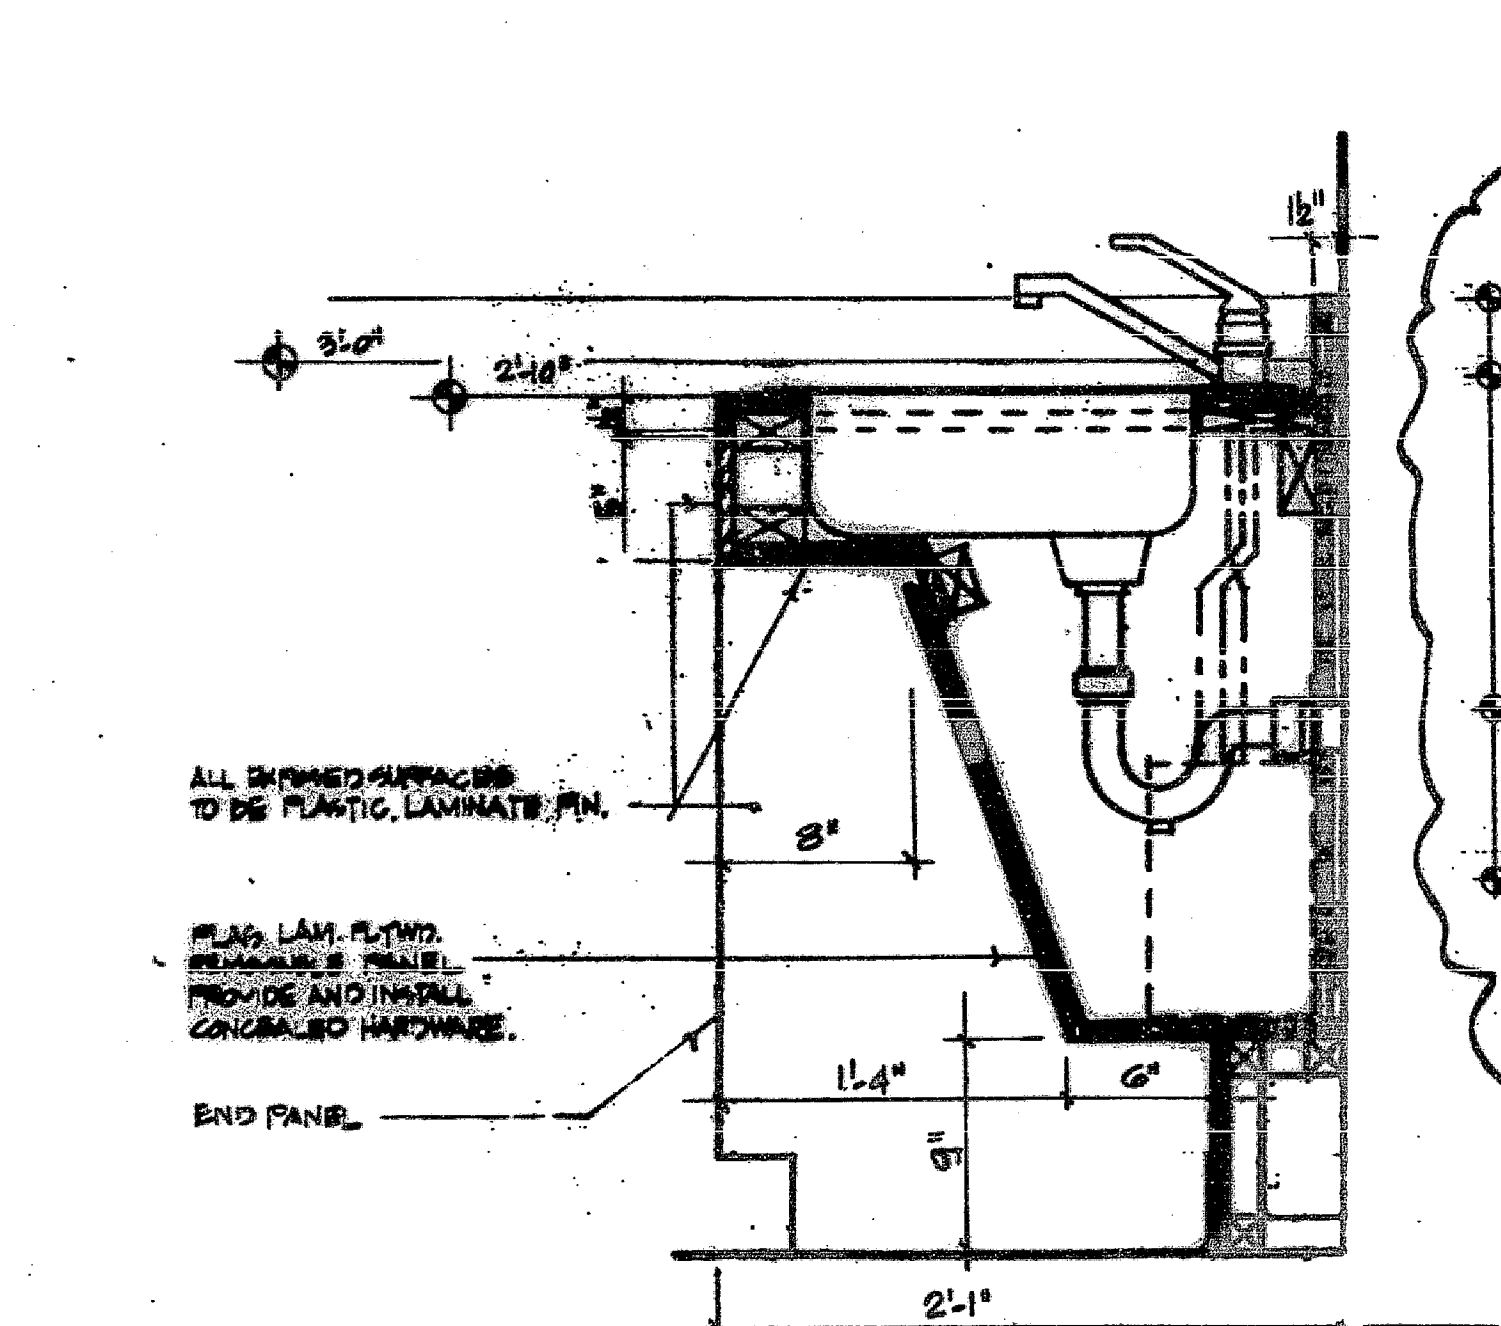
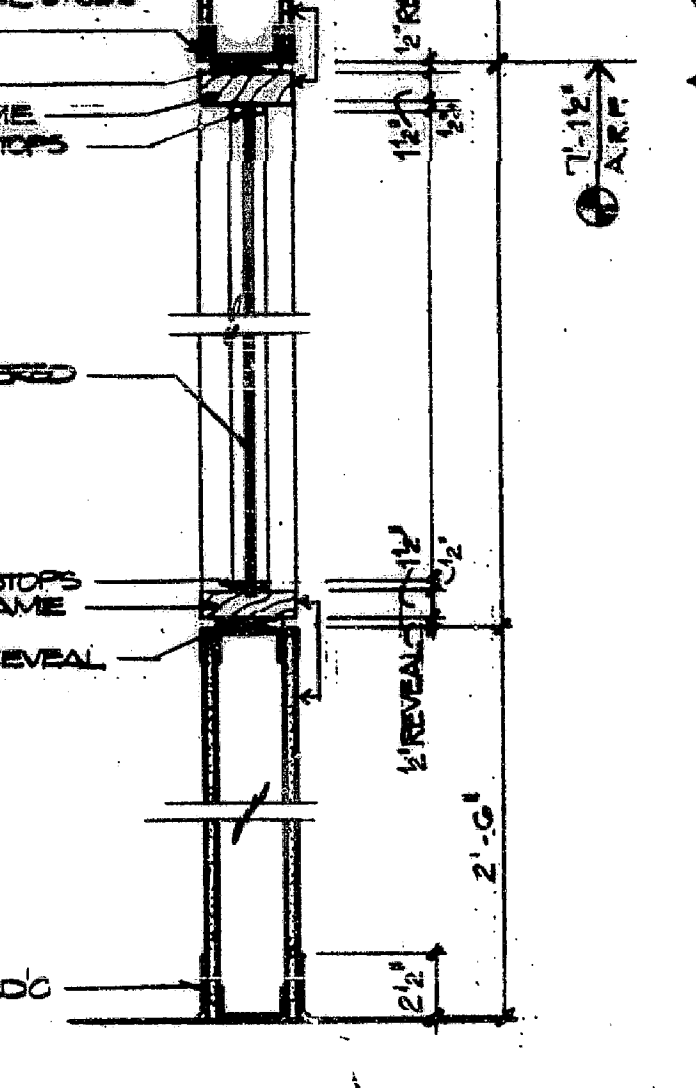
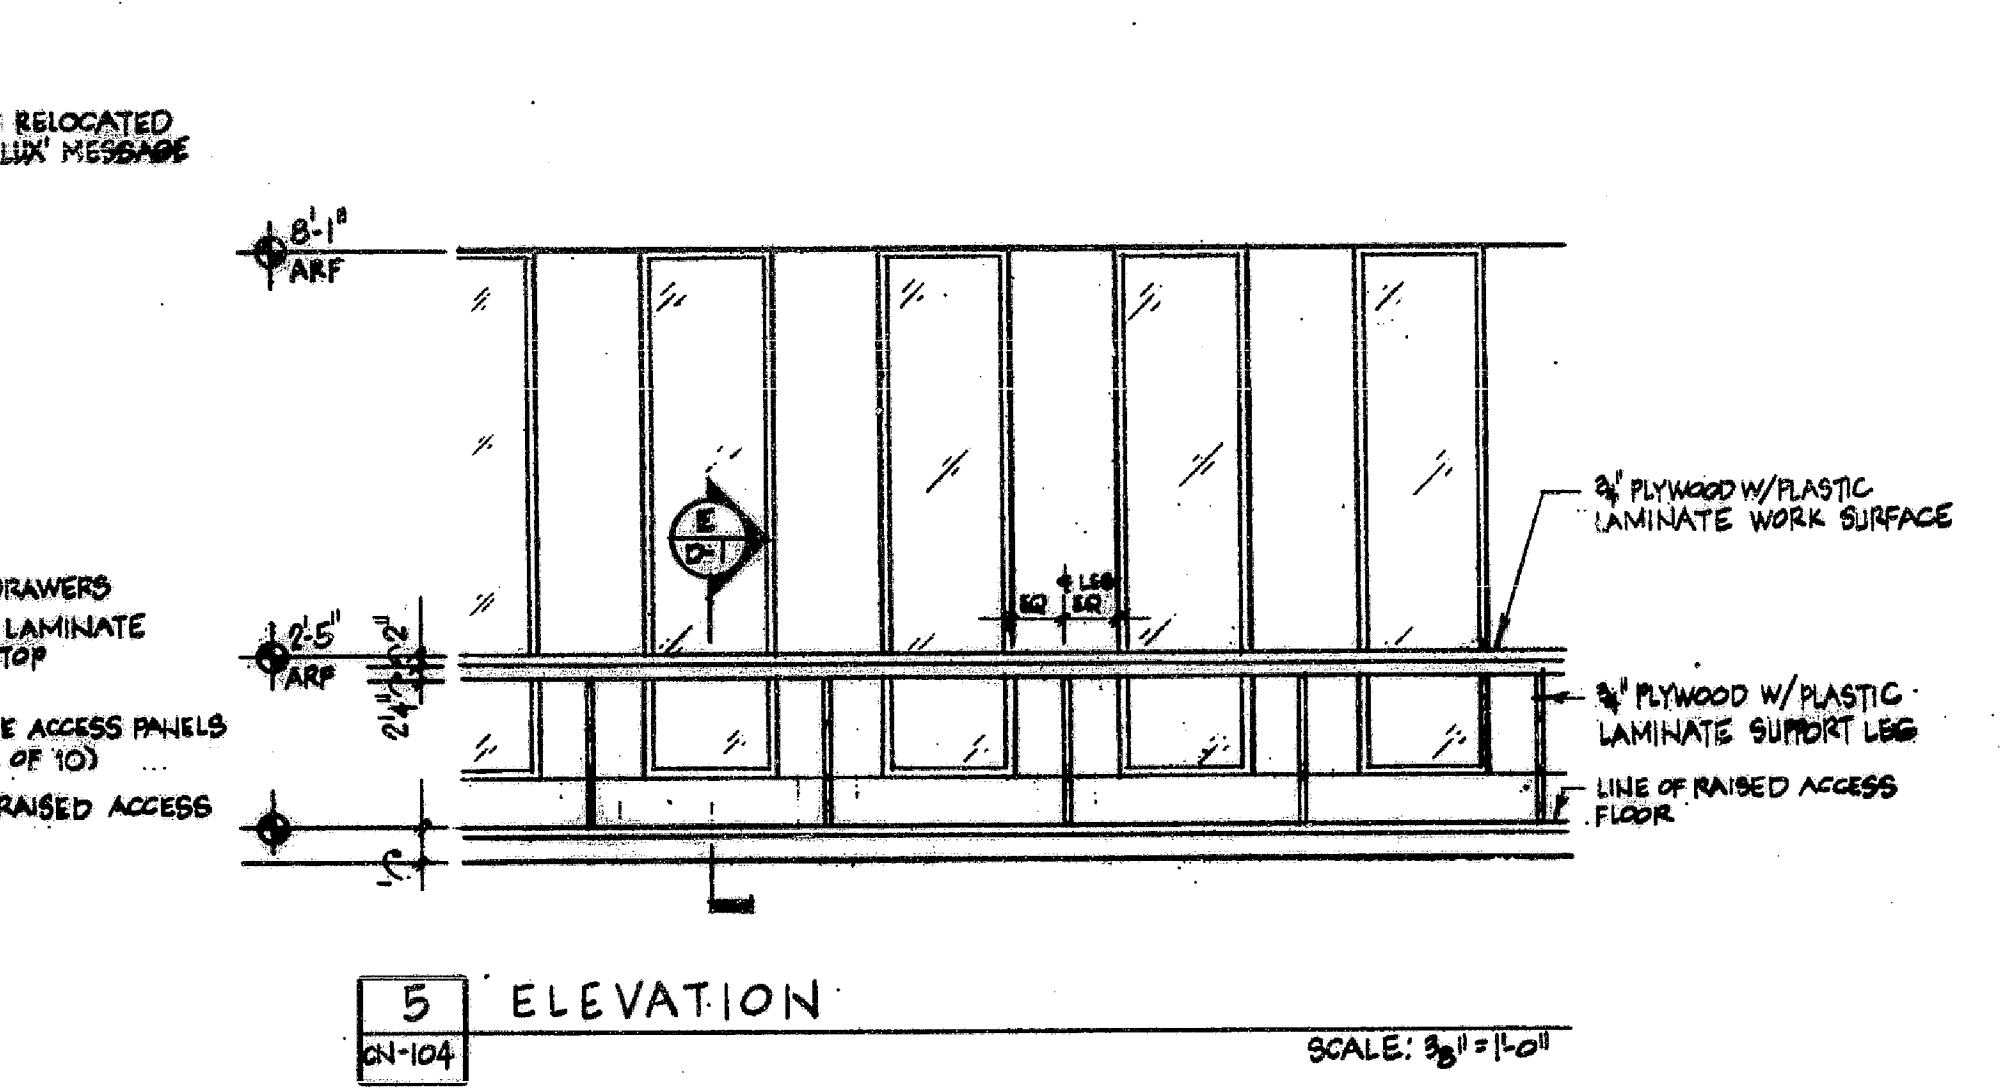
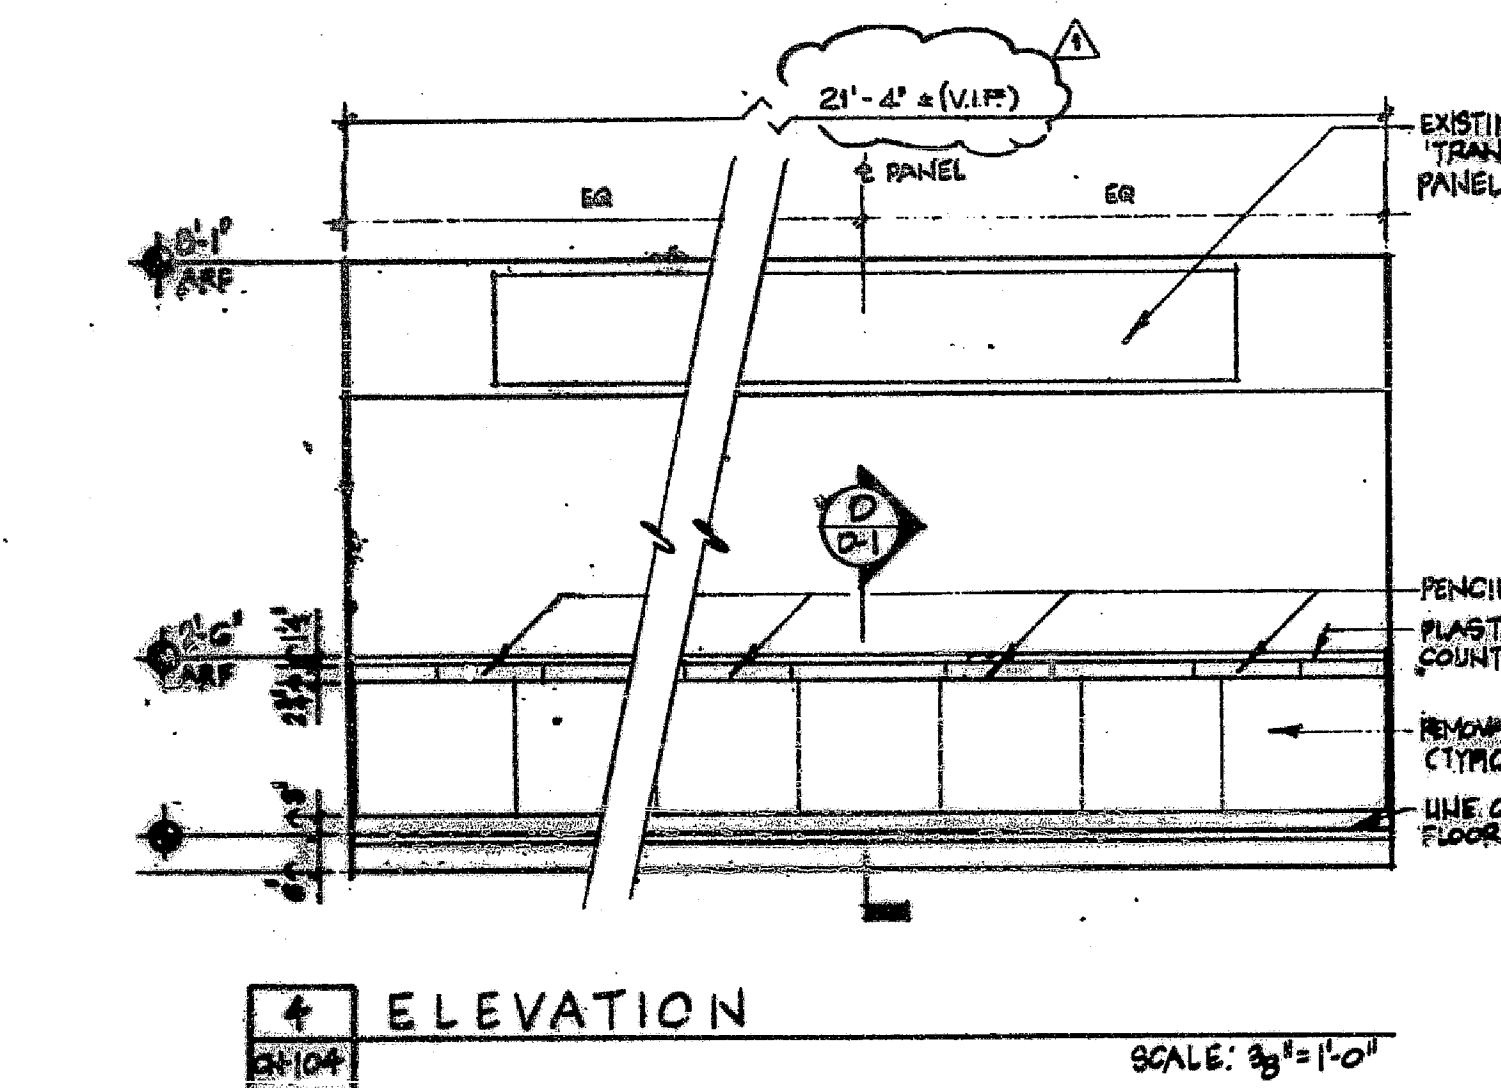
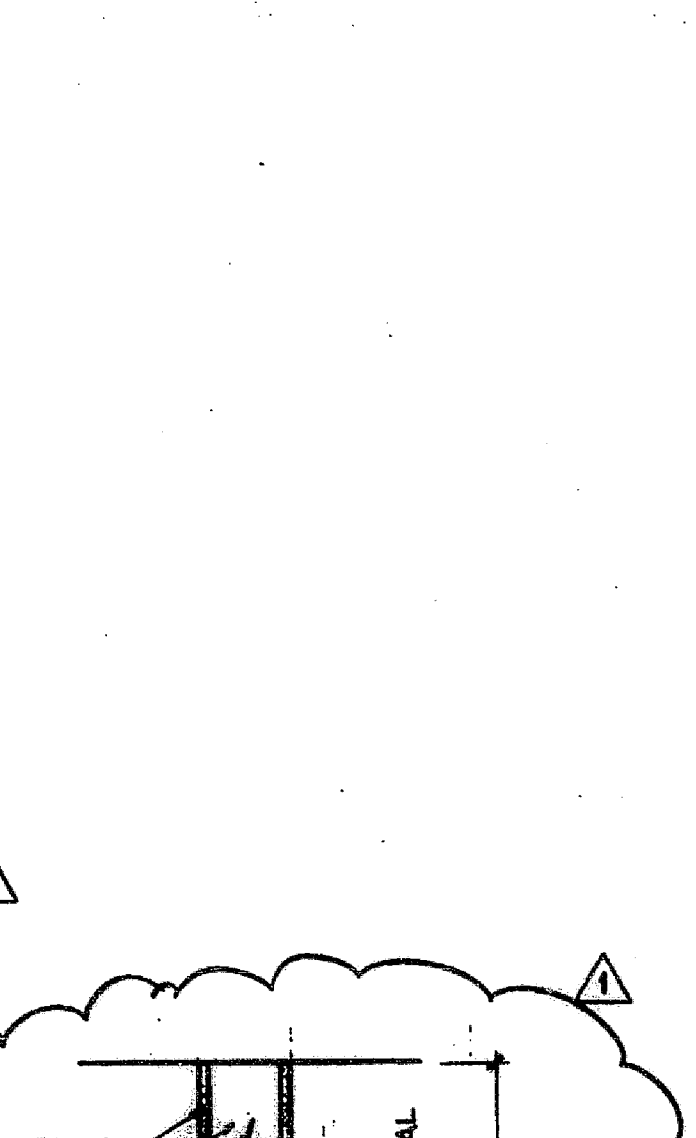
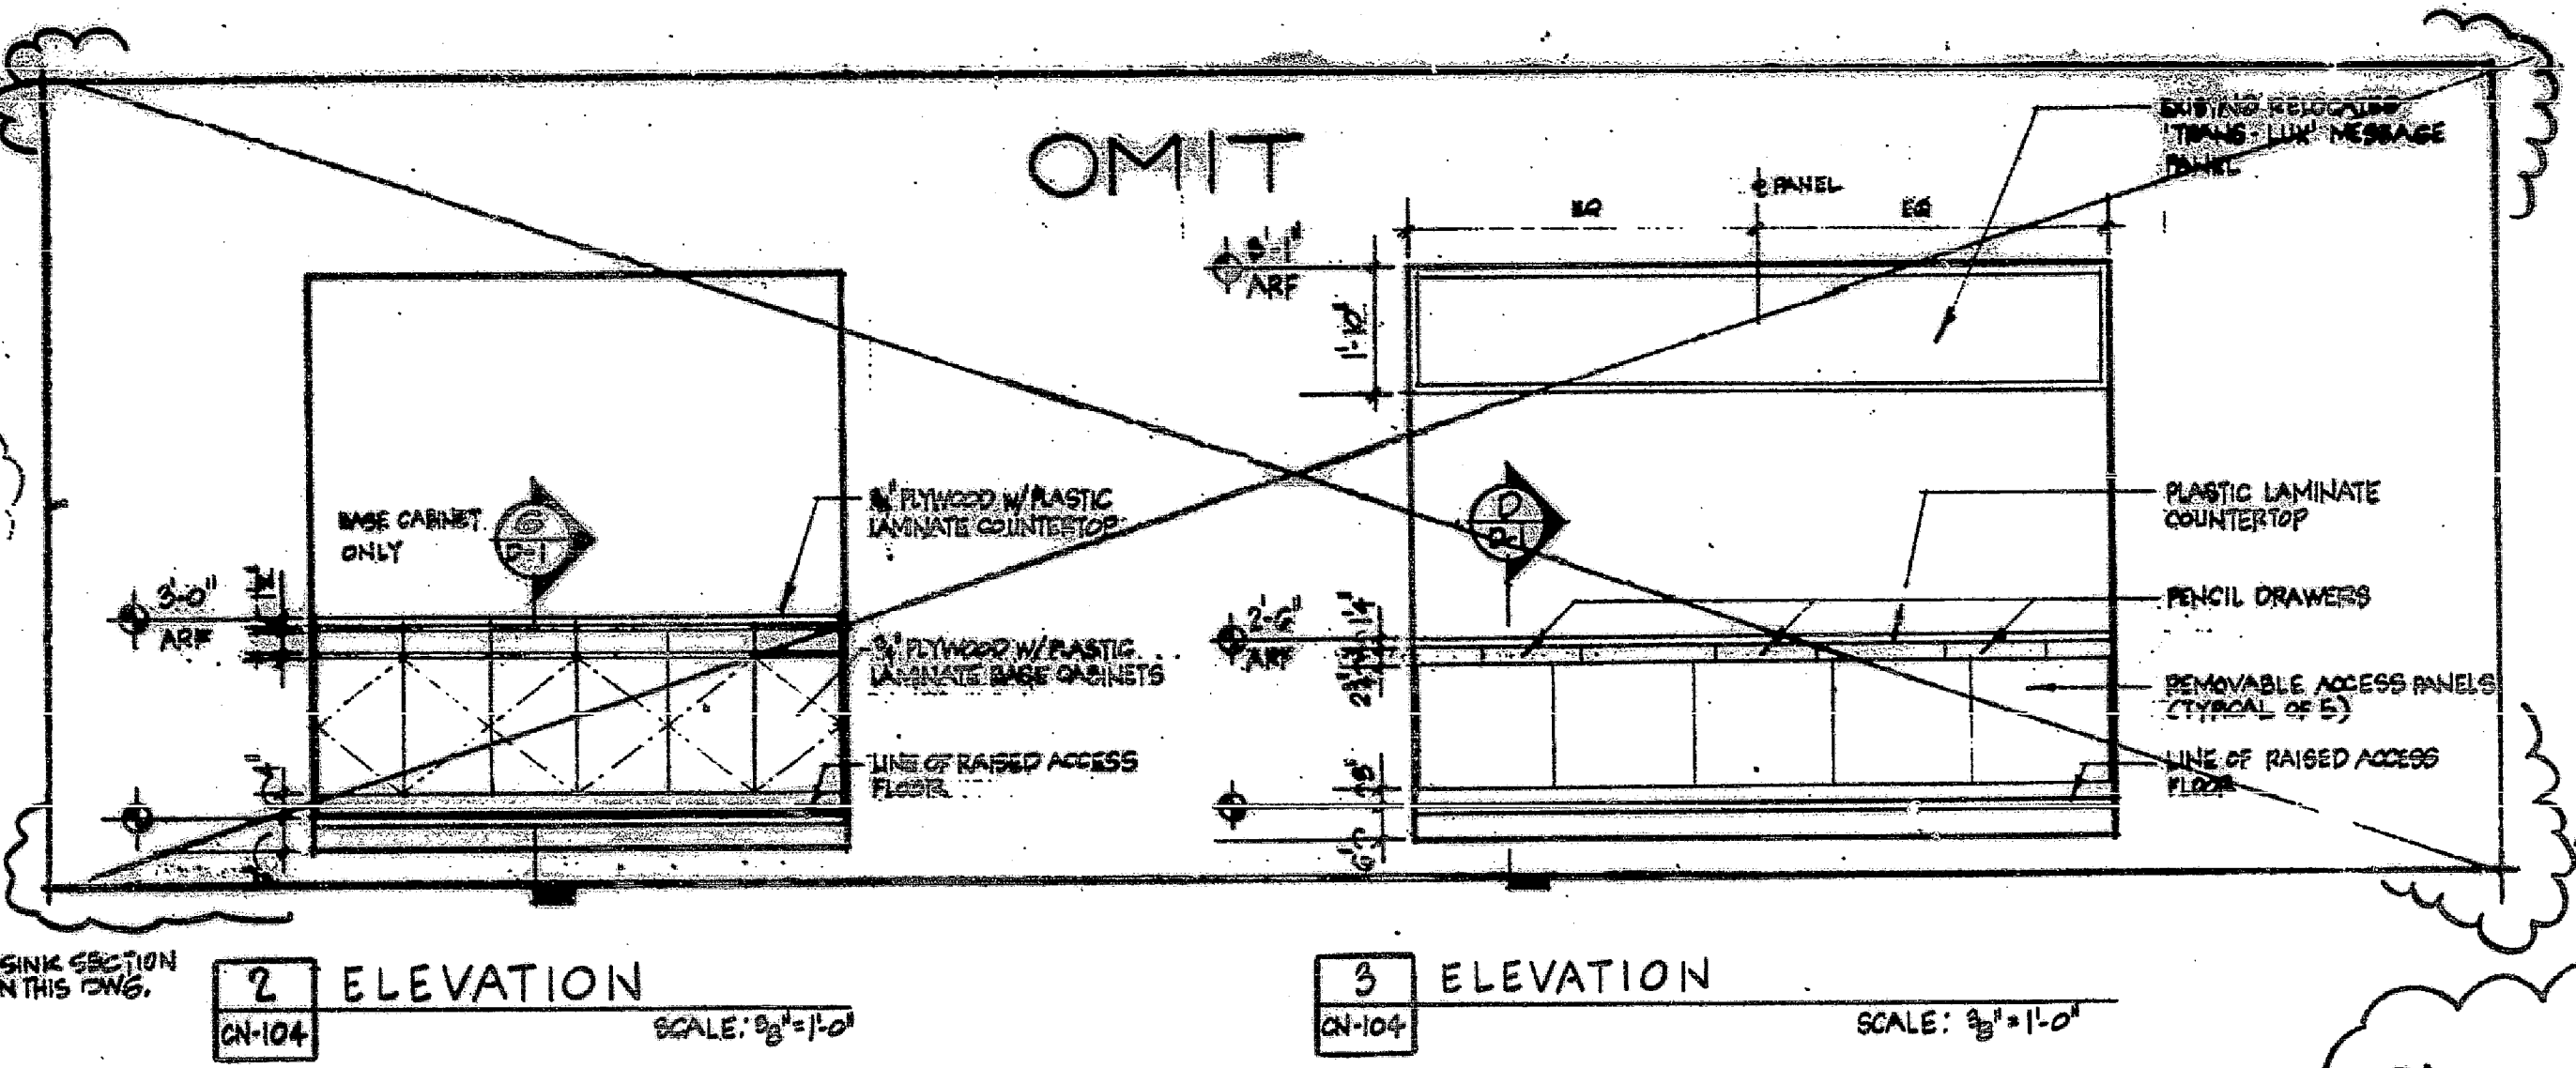


A-104
Drawing Number
E-1 of 1

DRAWING NUMBER
E-1

DATE
1/10/92

DRAWING NUMBER
E-1

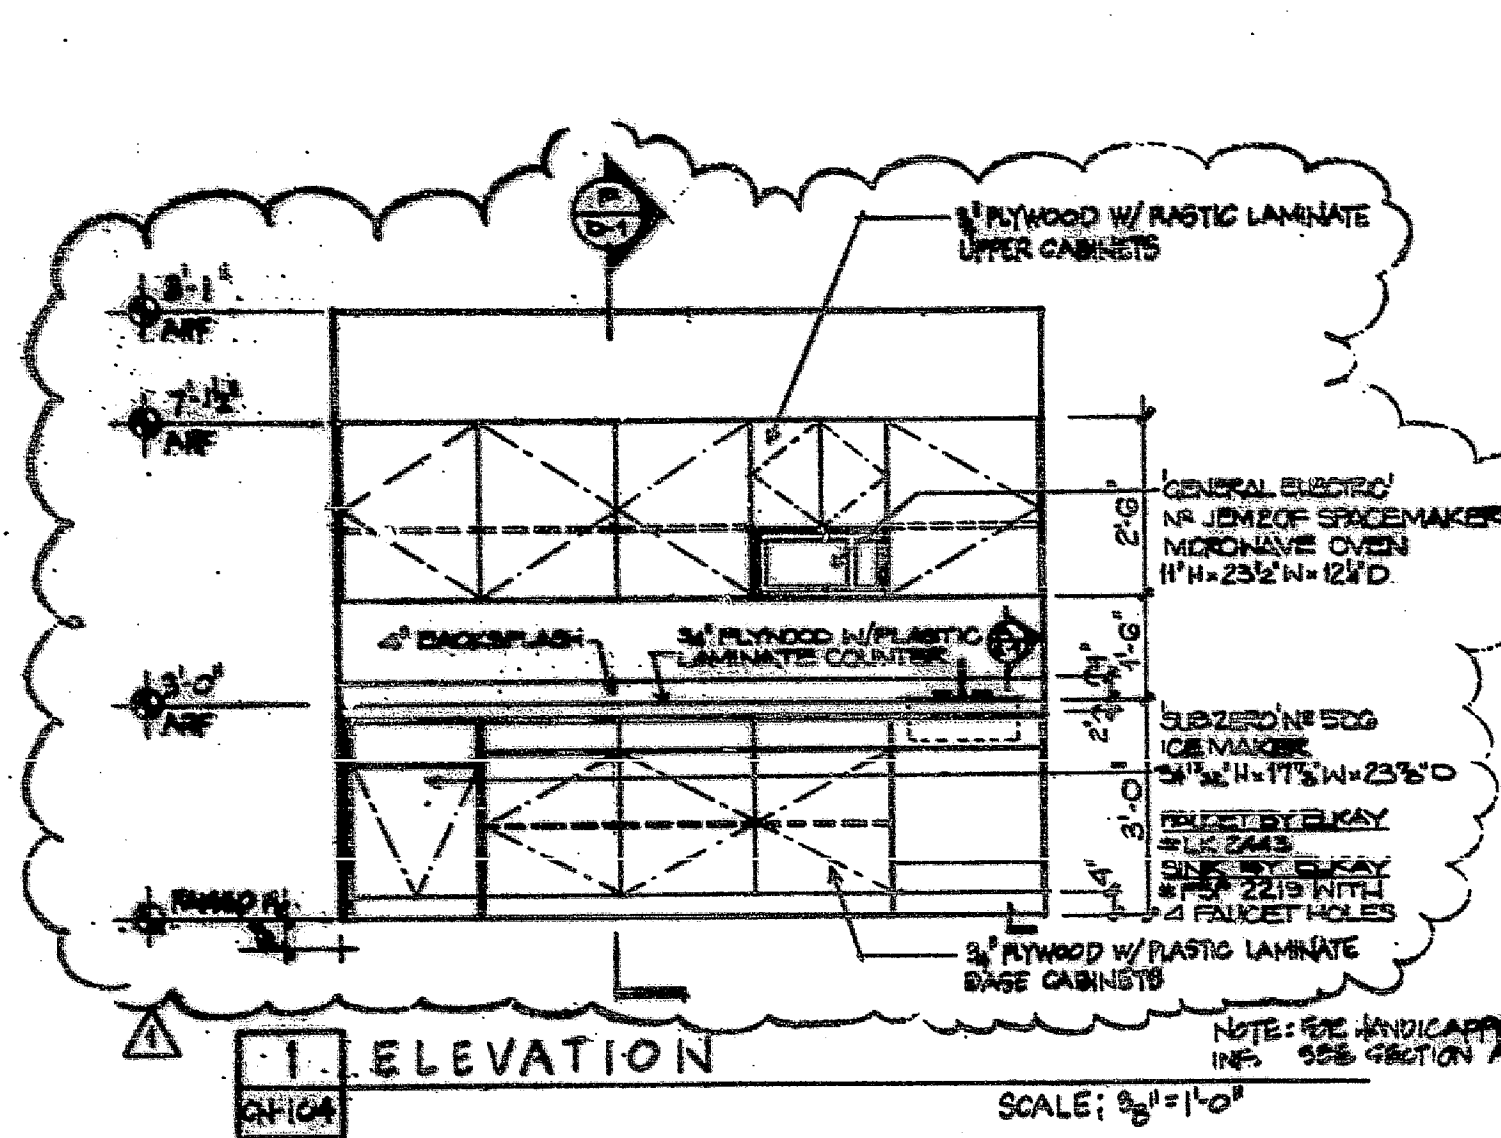

NOTES:
PLASTIC LAMINATE:
WILSONART® N° 1500N-G GREY

ISSUES:

NO.	DATE	COPIES	REVISIONS
1	1-10-92	REVISED AS NOTED	

client name
CANTOR FITZGERALD
1 WORLD TRADE CENTER NEW YORK, N.Y.

drawing title
ELEVATIONS

scale
1/8" = 1'-0"

proj. no.
RZ-103-2050

date
3/10/92

floor
104

MANCINI • DUFFY
MANCINI DUFFY ASSOCIATES
SPACE PLANNERS AND INTERIOR DESIGNERS
ONE WORLD TRADE CENTER NEW YORK, N.Y. 10048 212 936 1280